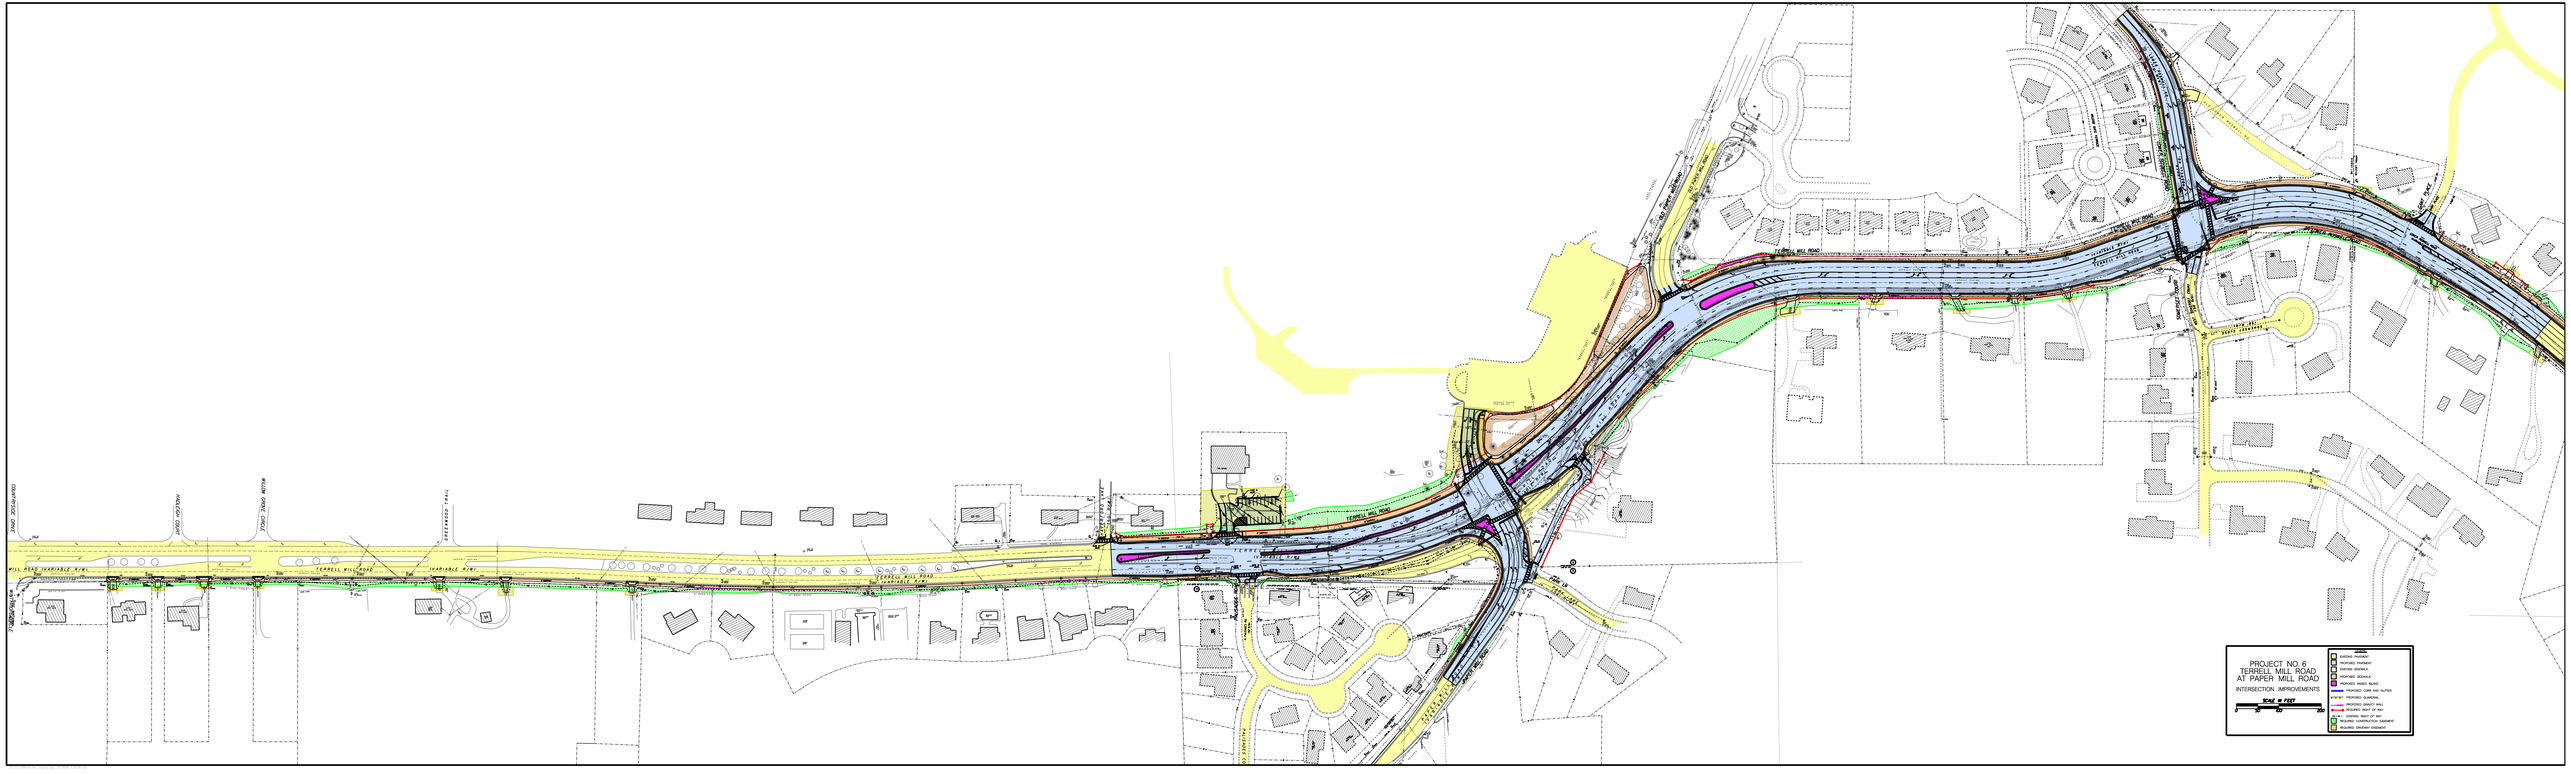
PROJECT NO. 6
TERRELL MILL ROAD
AT PAPER MILL ROAD
INTERSECTION IMPROVEMENTS
SCALE IN FEET
20' 10' 0' 20'
LEGEND
EXISTING PAVEMENT
PROPOSED PAVEMENT
EXISTING SIDEWALK
PROPOSED SIDEWALK
EXISTING RADIO BUILD
PROPOSED CURB AND GUTTER
PROPOSED GUARDRAIL
PROPOSED GRAVITY WALL
REQUIRED RIGHT OF WAY
EXISTING RIGHT OF WAY
REQUIRED CONSTRUCTION EASEMENT
REQUIRED DRAINAGE EASEMENT
TERRELL MILL ROAD
PAPER MILL ROAD
WALLER DRIVE
COUNTRYSIDE DRIVE
CONCORDIA
VARIABLE R/W
MILLSTONE DRIVE
PLANTATION DRIVE
CONCORDIA DRIVE
PLANTATION DRIVE
COUNTRYSIDE DRIVE