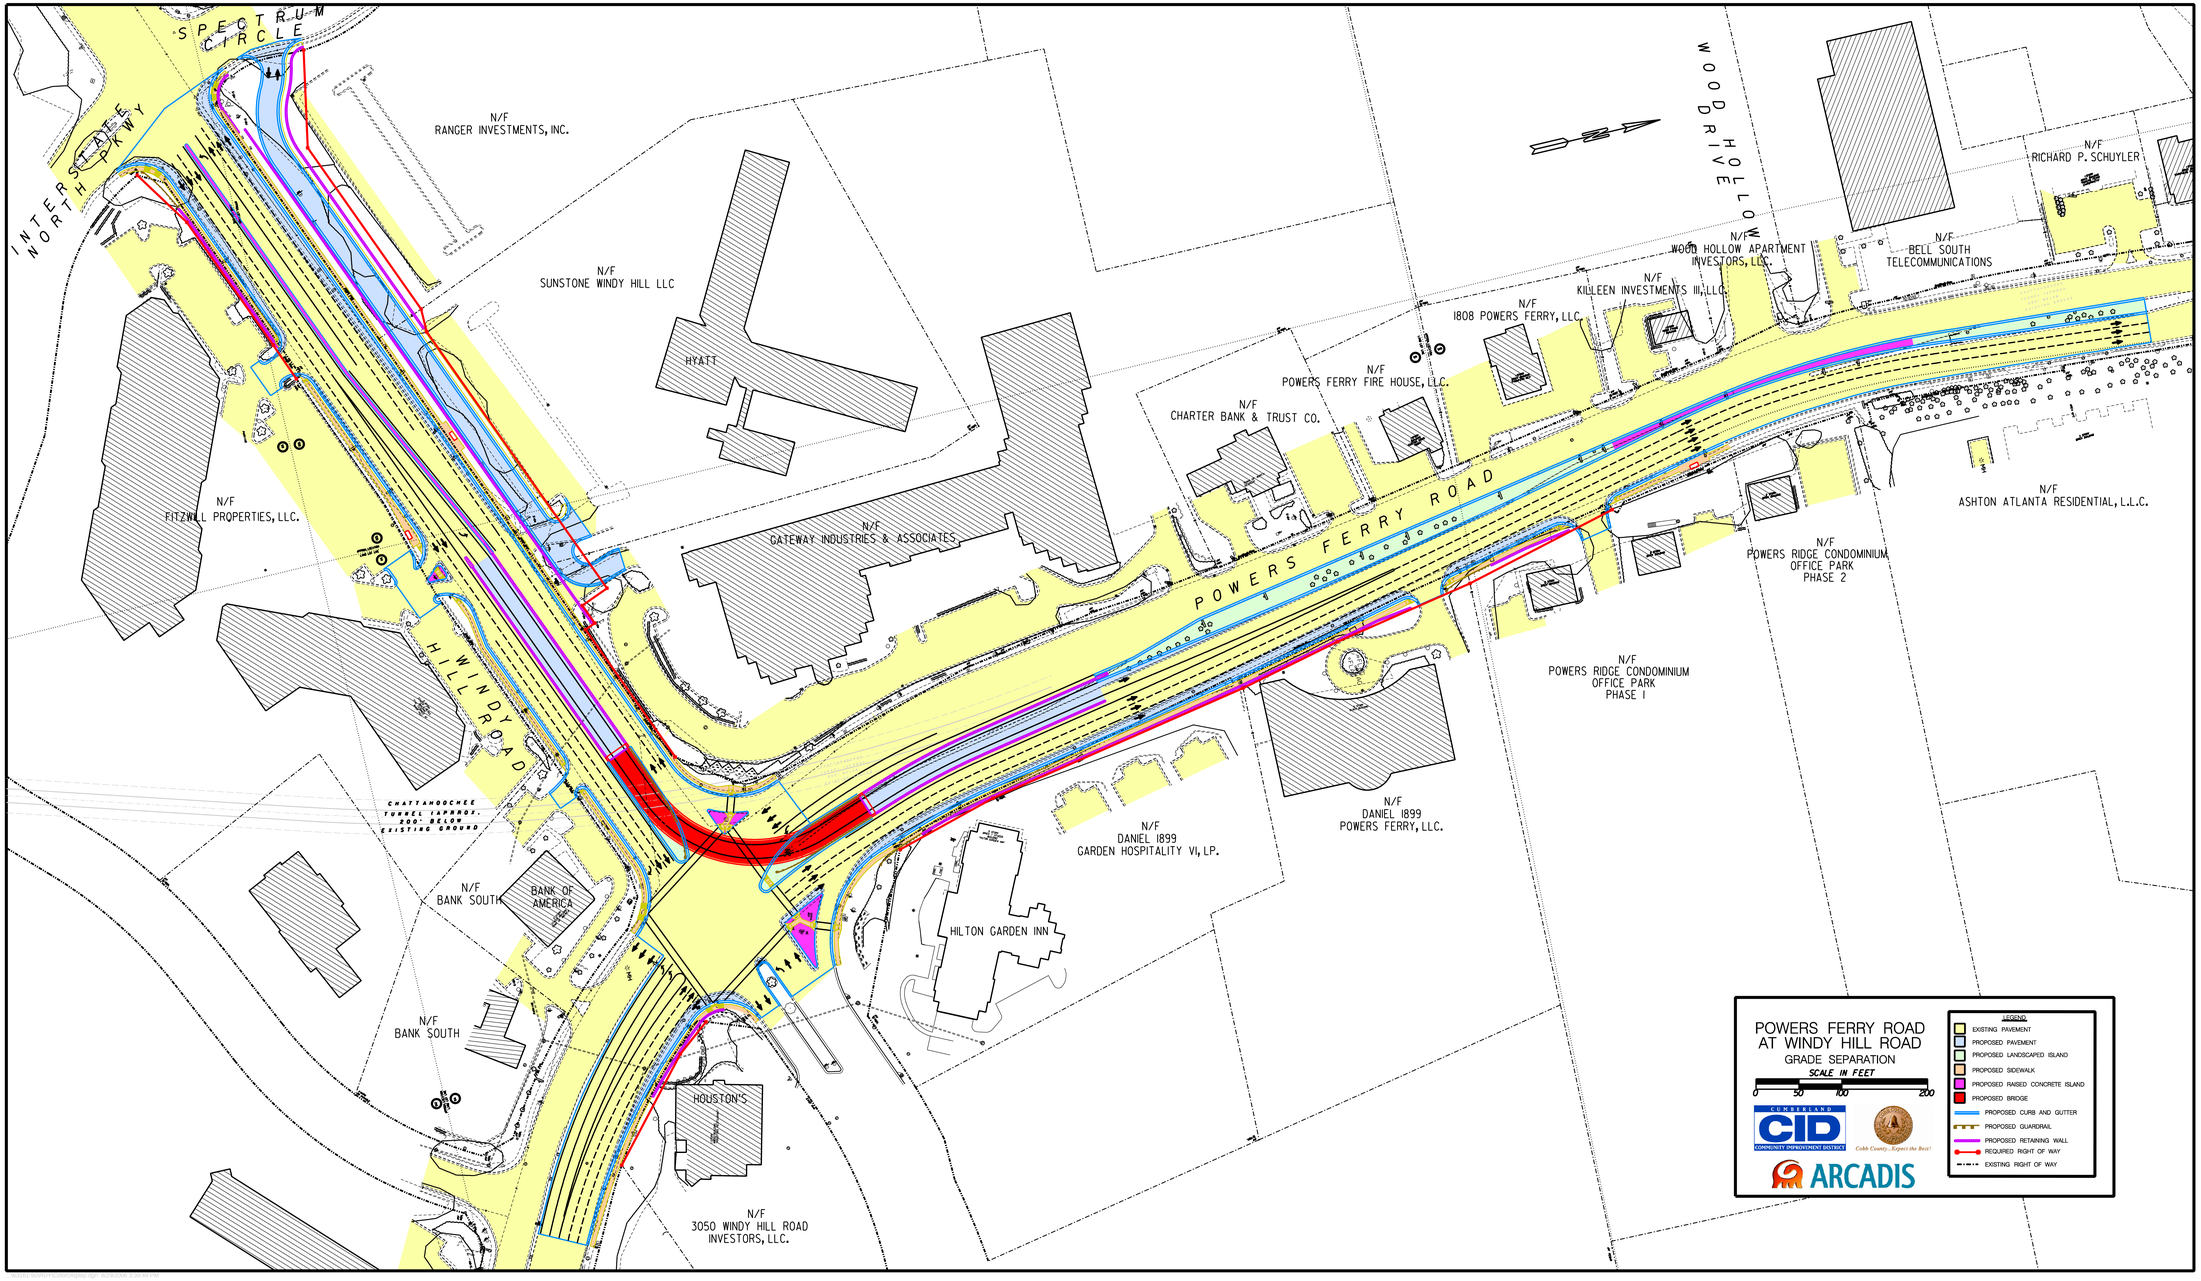
SPECTRUM CIRCLE
INTERSTATE NORTH PKWY
N/F
RANGER INVESTMENTS, INC.
N/F
SUNSTONE WINDY HILL LLC
HYATT
N/F
FITZWILL PROPERTIES, LLC.
N/F
GATEWAY INDUSTRIES & ASSOCIATES
WINDY HILL ROAD
CHATTAHOOCHEE TUNNEL (APPROX. 200' BELOW EXISTING GROUND)
N/F
BANK SOUTH
BANK OF AMERICA
N/F
BANK SOUTH
HOUSTON'S
N/F
3050 WINDY HILL ROAD INVESTORS, LLC.
POWERS FERRY ROAD
N/F
CHARTER BANK & TRUST CO.
N/F
POWERS FERRY FIRE HOUSE, LLC.
N/F
1808 POWERS FERRY, LLC.
N/F
KILLEEN INVESTMENTS III, LLC.
N/F
WOOD HOLLOW APARTMENT INVESTORS, LLC.
WOOD HOLLOW DRIVE
N/F
BELL SOUTH TELECOMMUNICATIONS
N/F
RICHARD P. SCHUYLER
N/F
ASHTON ATLANTA RESIDENTIAL, L.L.C.
N/F
POWERS RIDGE CONDOMINIUM OFFICE PARK PHASE 2
N/F
POWERS RIDGE CONDOMINIUM OFFICE PARK PHASE I
N/F
DANIEL 1899 POWERS FERRY, LLC.
N/F
DANIEL 1899 GARDEN HOSPITALITY VI, LP.
HILTON GARDEN INN
POWERS FERRY ROAD AT WINDY HILL ROAD
GRADE SEPARATION
SCALE IN FEET
0 50 100 200
CUMBERLAND CID COMMUNITY IMPROVEMENT DISTRICT
Cobb County...Expect the Best!
ARCADIS
LEGEND
EXISTING PAVEMENT
PROPOSED PAVEMENT
PROPOSED LANDSCAPED ISLAND
PROPOSED SIDEWALK
PROPOSED RAISED CONCRETE ISLAND
PROPOSED BRIDGE
PROPOSED CURB AND GUTTER
PROPOSED GUARDRAIL
PROPOSED RETAINING WALL
REQUIRED RIGHT OF WAY
EXISTING RIGHT OF WAY