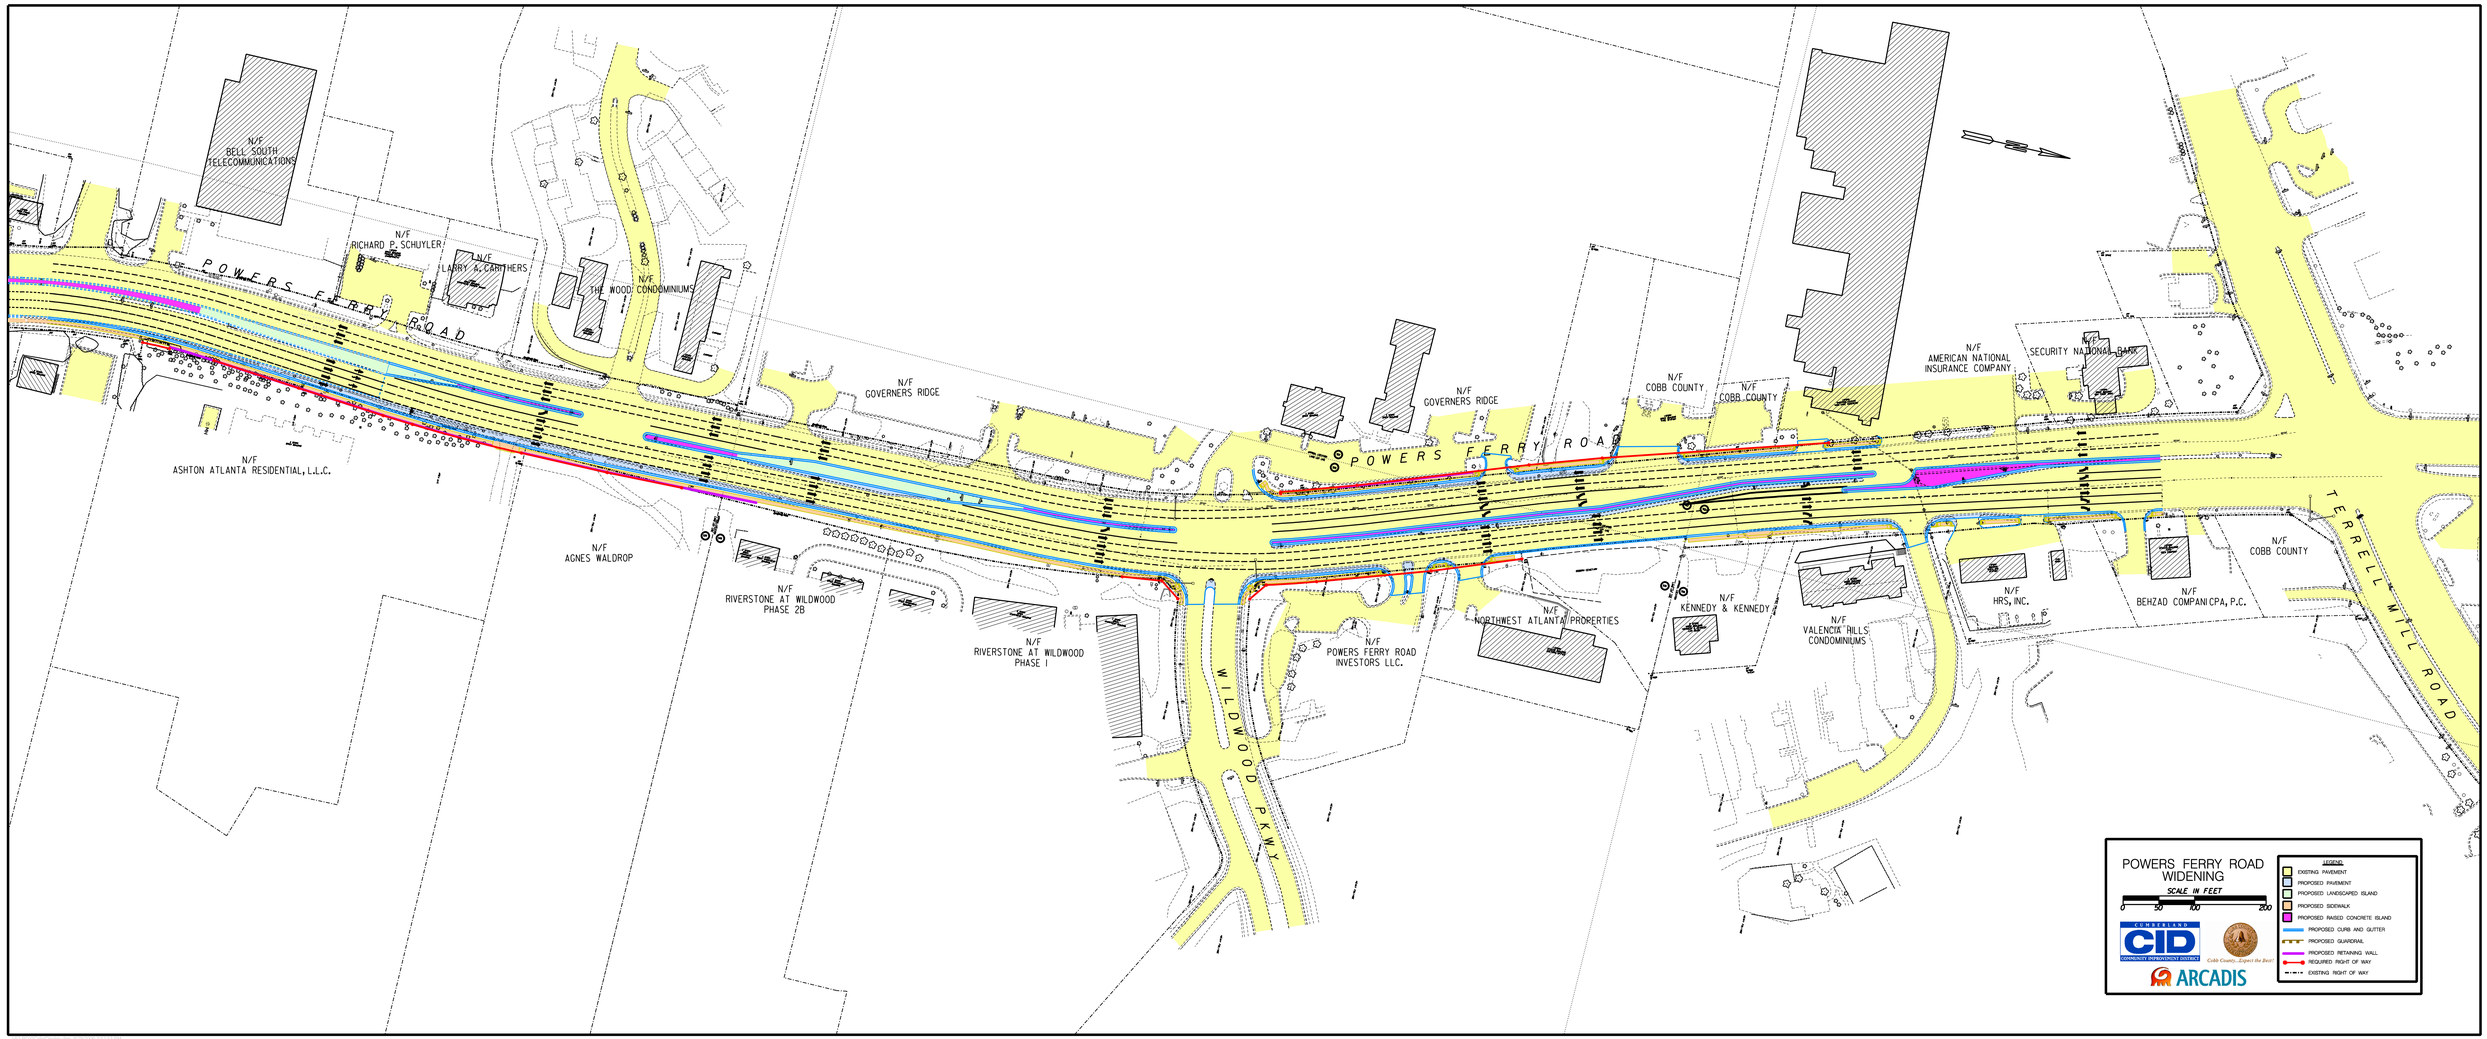
N/F
BELL SOUTH
TELECOMMUNICATIONS
N/F
RICHARD P. SCHUYLER
N/F
LARRY A. CARTHERS
N/F
THE WOOD CONDOMINIUMS
POWERS FERRY ROAD
N/F
ASHTON ATLANTA RESIDENTIAL, L.L.C.
N/F
AGNES WALDROP
N/F
RIVERSTONE AT WILDWOOD
PHASE 2B
N/F
RIVERSTONE AT WILDWOOD
PHASE I
N/F
GOVERNERS RIDGE
N/F
GOVERNERS RIDGE
POWERS FERRY ROAD
WILDWOOD PKWY
N/F
POWERS FERRY ROAD
INVESTORS LLC.
N/F
NORTHWEST ATLANTA PROPERTIES
N/F
COBB COUNTY
N/F
COBB COUNTY
N/F
KENNEDY & KENNEDY
N/F
VALENCIA HILLS
CONDOMINIUMS
N/F
AMERICAN NATIONAL
INSURANCE COMPANY
N/F
SECURITY NATIONAL BANK
N/F
HRS, INC.
N/F
BEHZAD COMPANI CPA, P.C.
N/F
COBB COUNTY
TERRELL MILL ROAD
POWERS FERRY ROAD
WIDENING
SCALE IN FEET
0
50
100
200
CUMBERLAND
CID
COMMUNITY IMimprovement DISTRICT
Cobb County...Expect the Best!
ARCADIS
LEGEND:
EXISTING PAVEMENT
PROPOSED PAVEMENT
PROPOSED LANDSCAPED ISLAND
PROPOSED SIDEWALK
PROPOSED RAISED CONCRETE ISLAND
PROPOSED CURB AND GUTTER
PROPOSED GUARDRAIL
PROPOSED RETAINING WALL
REQUIRED RIGHT OF WAY
EXISTING RIGHT OF WAY