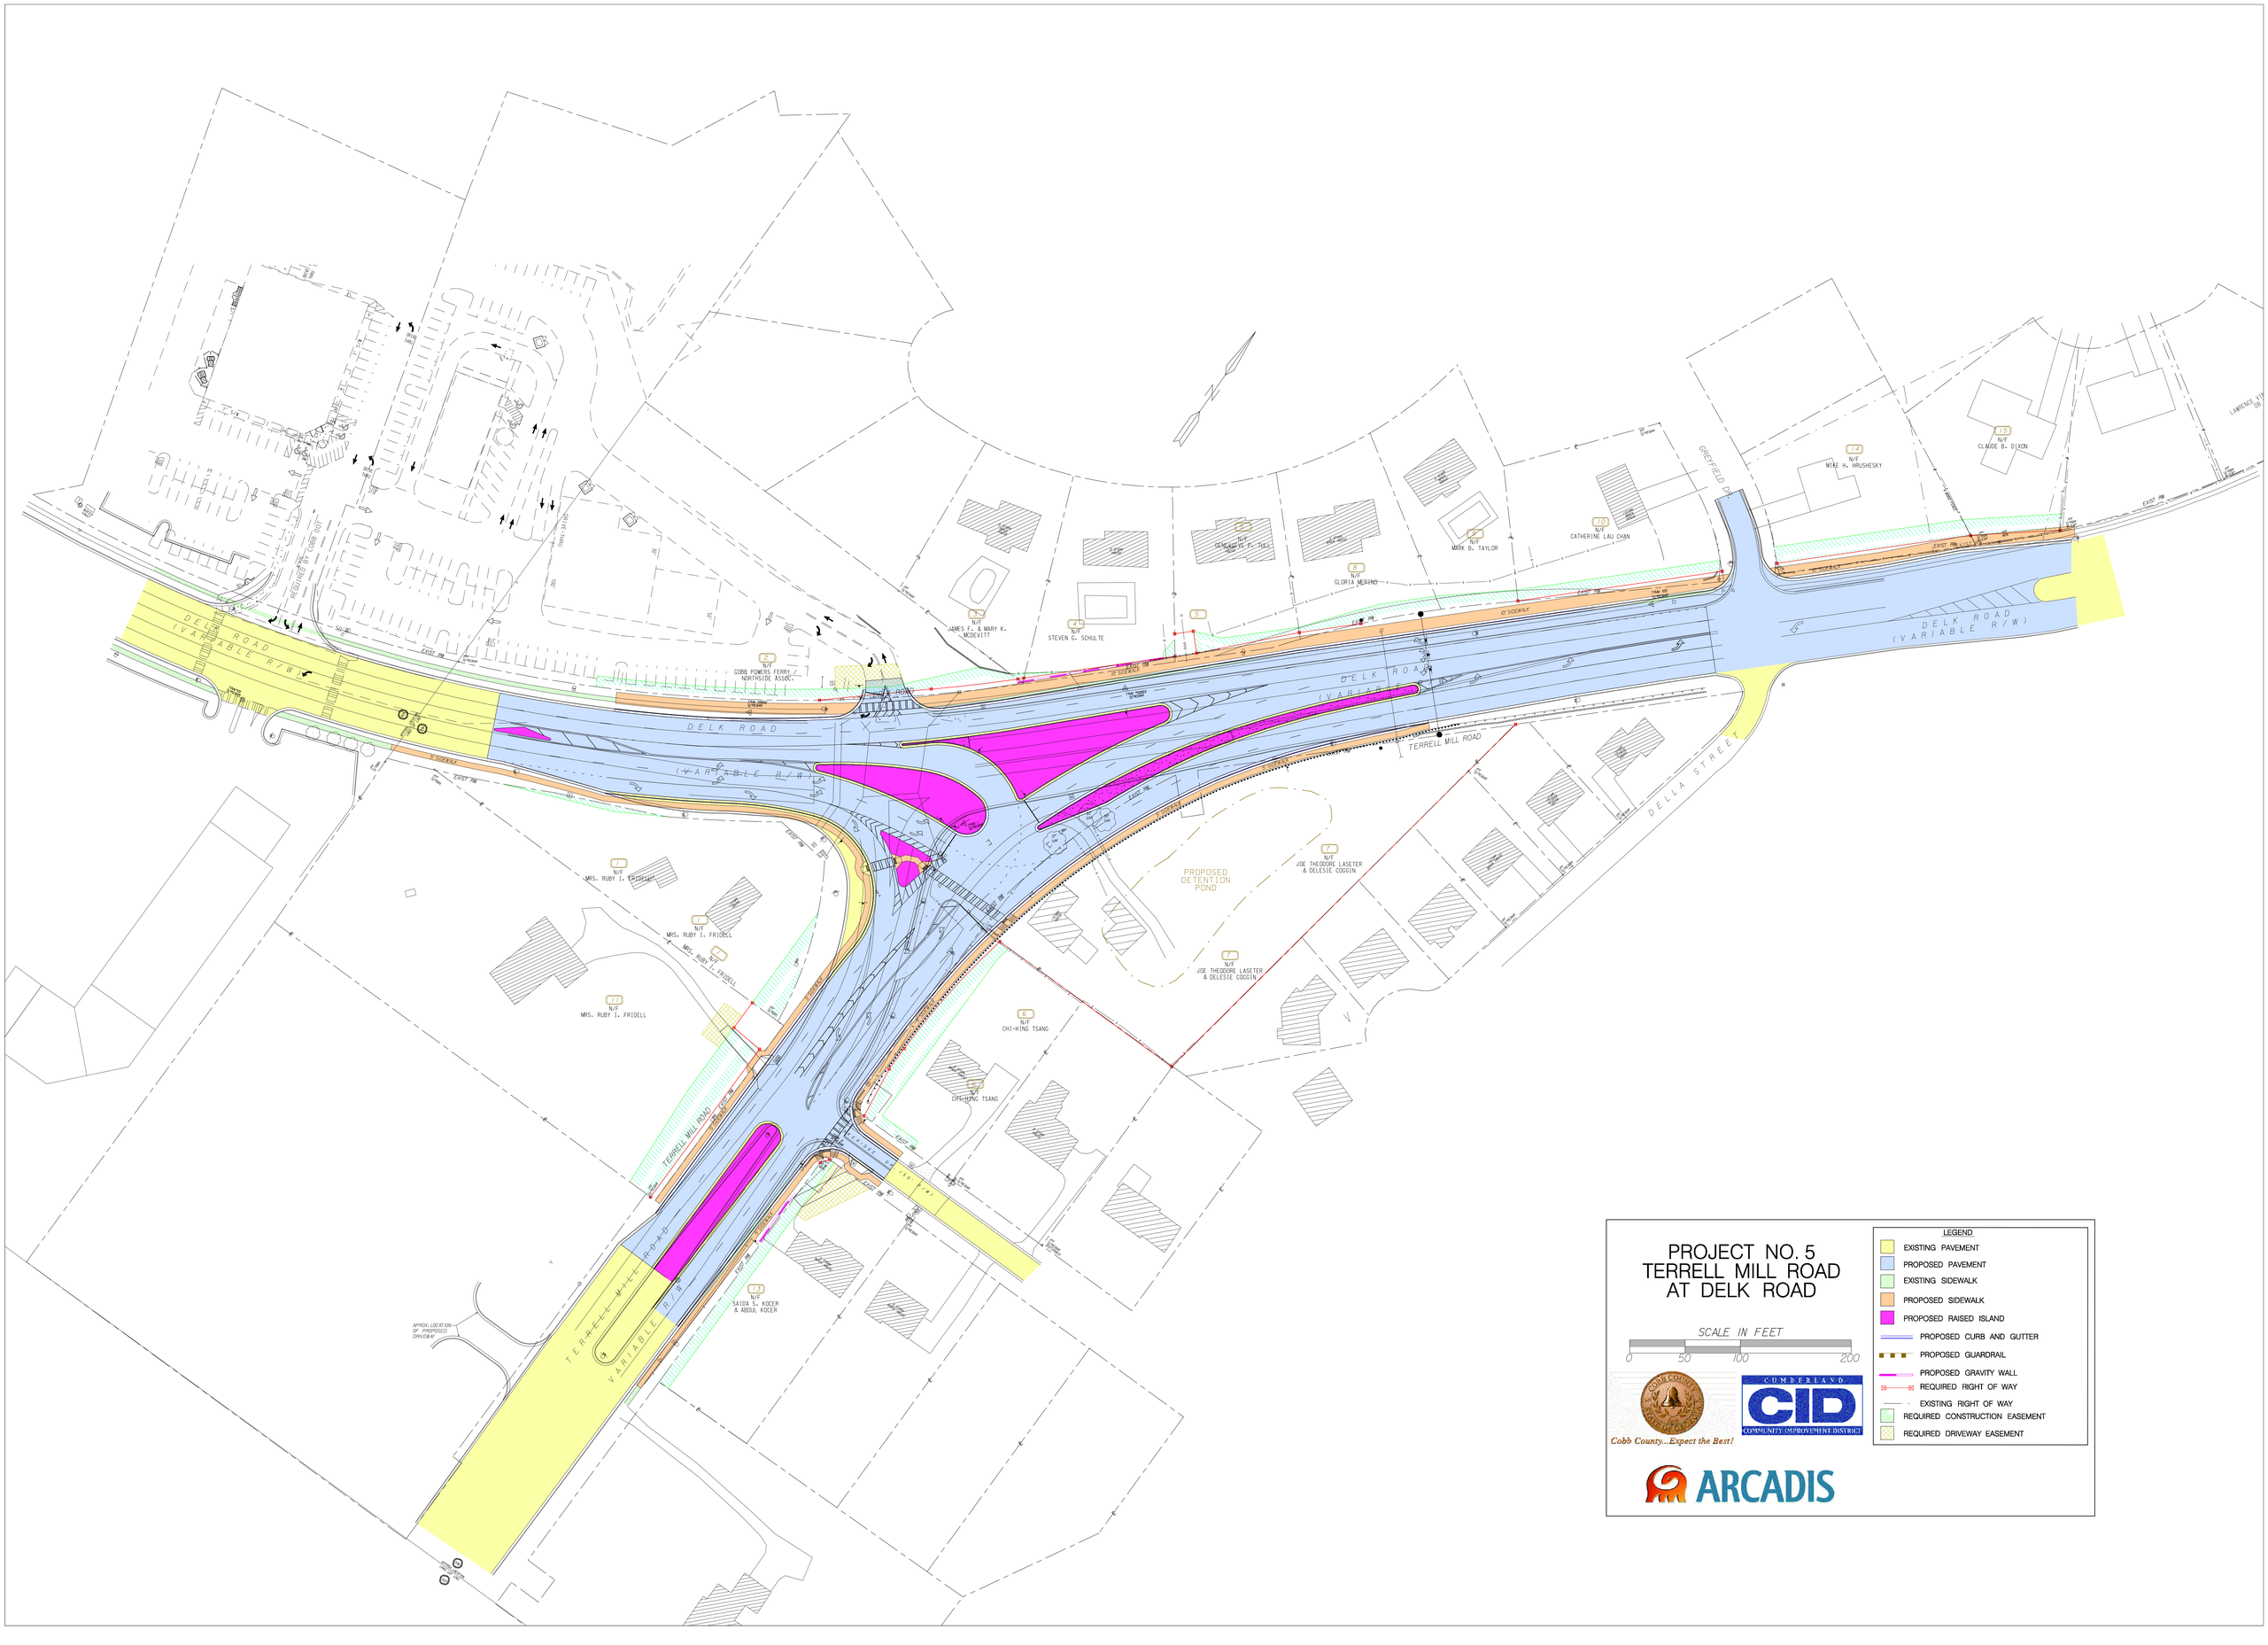

PROJECT NO. 5
TERRELL MILL ROAD AT DELK ROAD