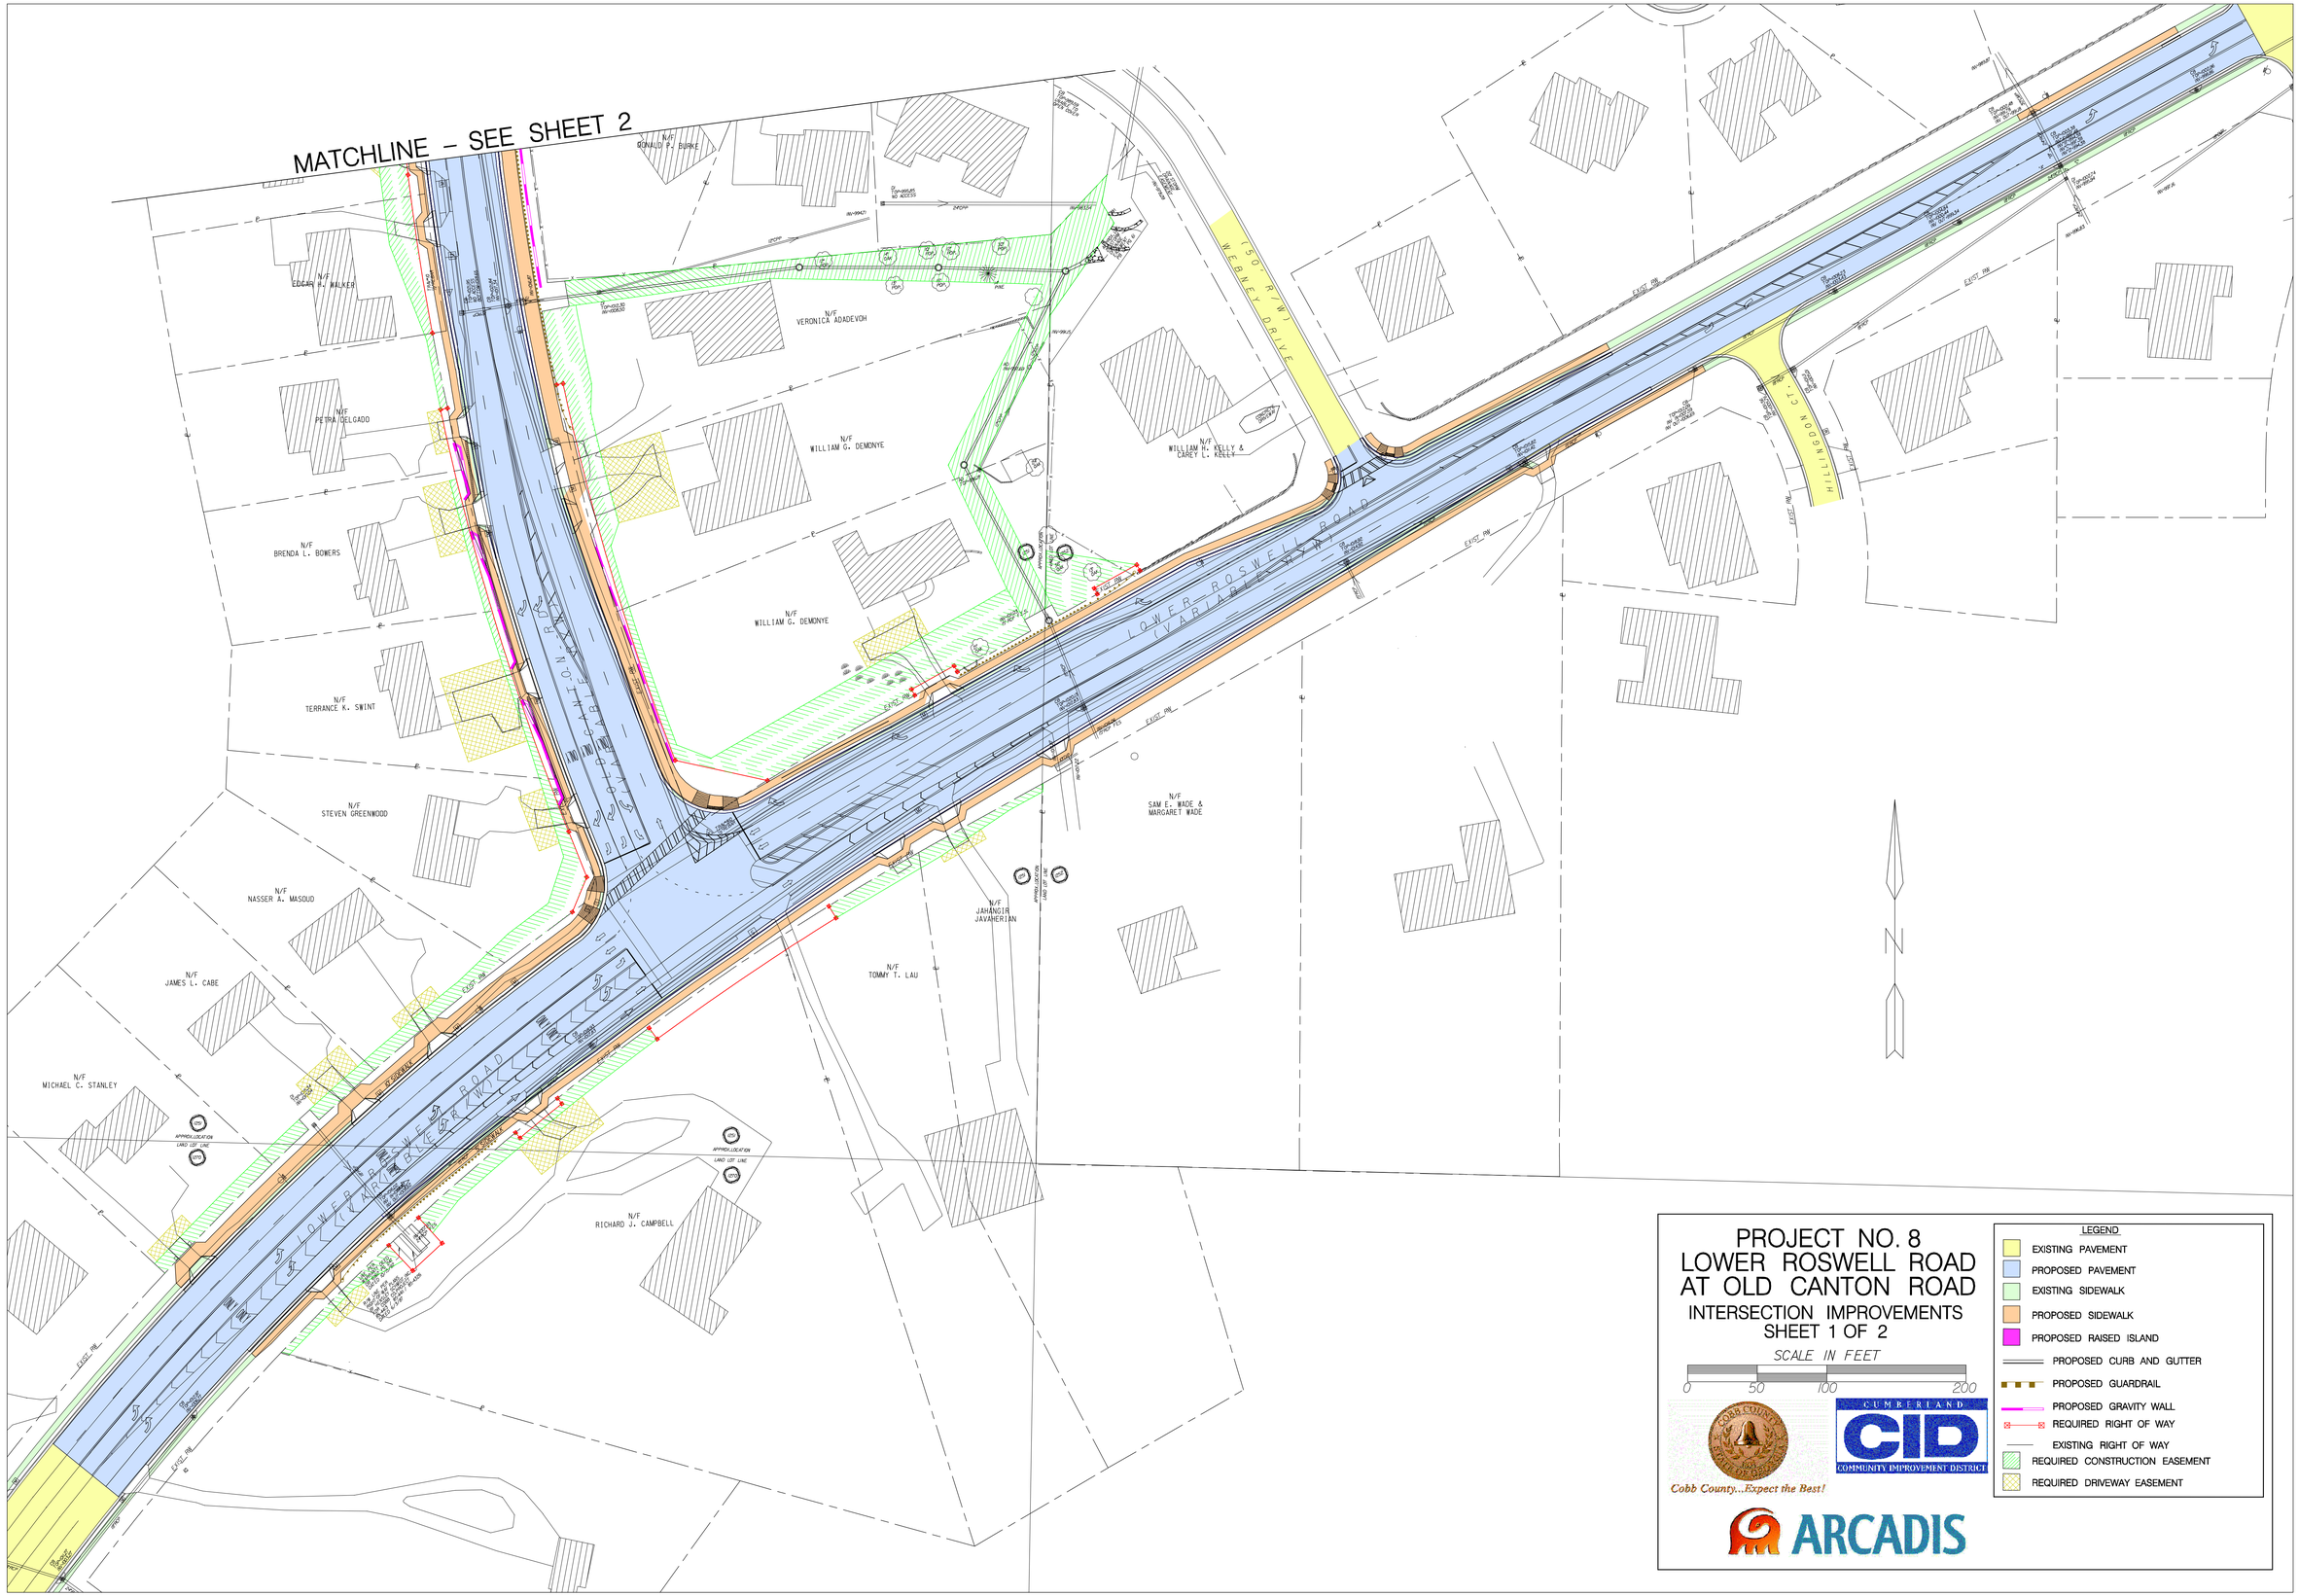

PROJECT NO. 8
LOWER ROSWELL ROAD AT OLD CANTON ROAD
INTERSECTION IMPROVEMENTS
SHEET 1 OF 2

SCALE IN FEET

0 50 100 200

Cobb County...Expect the Best!

CUMBERLAND CID COMMUNITY IMPROVEMENT DISTRICT

ARCADIS

LEGEND

- EXISTING PAVEMENT
- PROPOSED PAVEMENT
- EXISTING SIDEWALK
- PROPOSED SIDEWALK
- PROPOSED RAISED ISLAND
- PROPOSED CURB AND GUTTER
- PROPOSED GUARDRAIL
- PROPOSED GRAVITY WALL
- REQUIRED RIGHT OF WAY
- EXISTING RIGHT OF WAY
- REQUIRED CONSTRUCTION EASEMENT
- REQUIRED DRIVEWAY EASEMENT