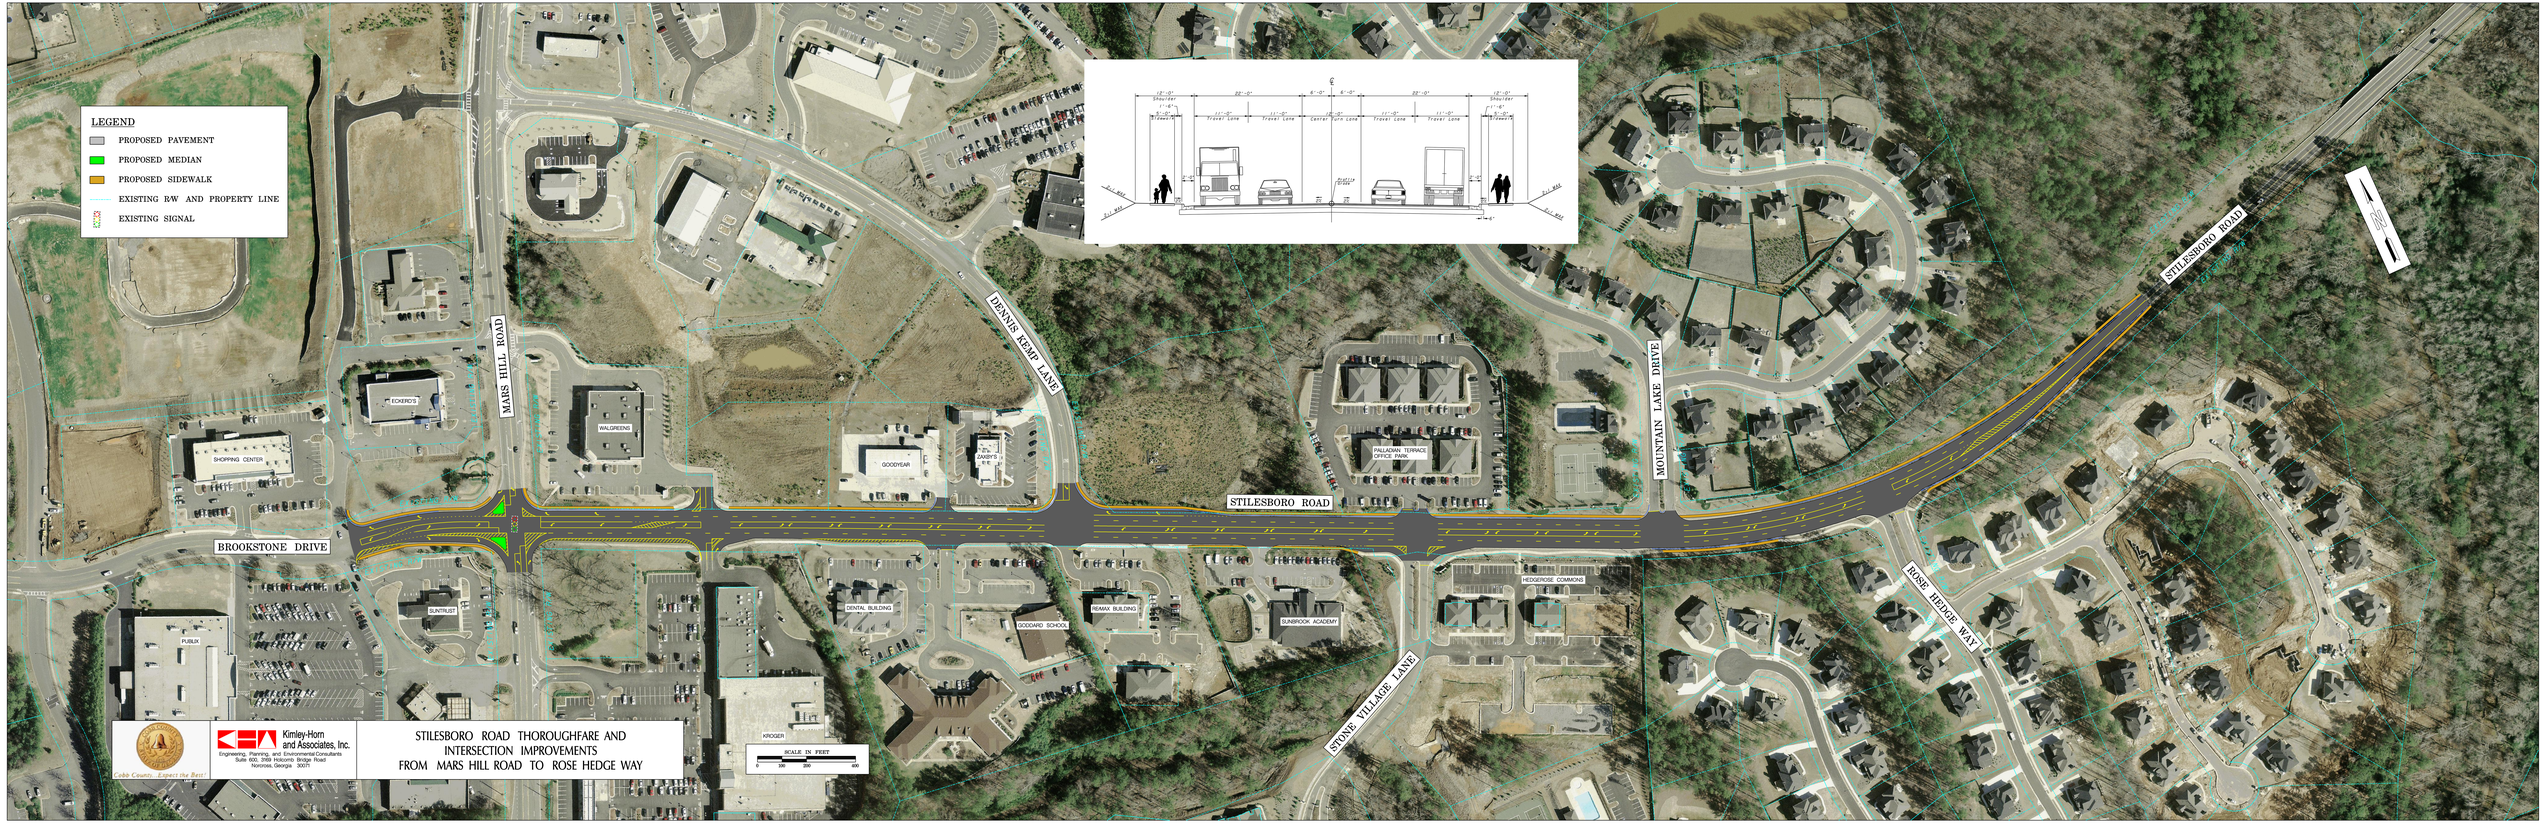
LEGEND
PROPOSED PAVEMENT
PROPOSED MEDIAN
PROPOSED SIDEWALK
EXISTING R/W AND PROPERTY LINE
EXISTING SIGNAL
STILESBORO ROAD
MARS HILL ROAD
DENNIS KEMP LANE
MOUNTAIN LAKE DRIVE
BROOKSTONE DRIVE
STONE VILLAGE LANE
ROSE HEDGE WAY
SHOPPING CENTER
ECKERD'S
WALGREENS
GOODYEAR
PALLADIN TERRACE OFFICE PARK
SUNTRUST
PUBLIX
DENTAL BUILDING
GODDARD SCHOOL
REMAX BUILDING
SUNBROOK ACADEMY
HEDGEROSE COMMONS
KROGER
SCALE IN FEET
0 100 200 400
Cobb County...Expect the Best!
Kimley-Horn and Associates, Inc.
Engineering, Planning, and Environmental Consultants
Suite 600, 3169 Holcomb Bridge Road
Norcross, Georgia 30071
STILESBORO ROAD THOROUGHFARE AND
INTERSECTION IMPROVEMENTS
FROM MARS HILL ROAD TO ROSE HEDGE WAY